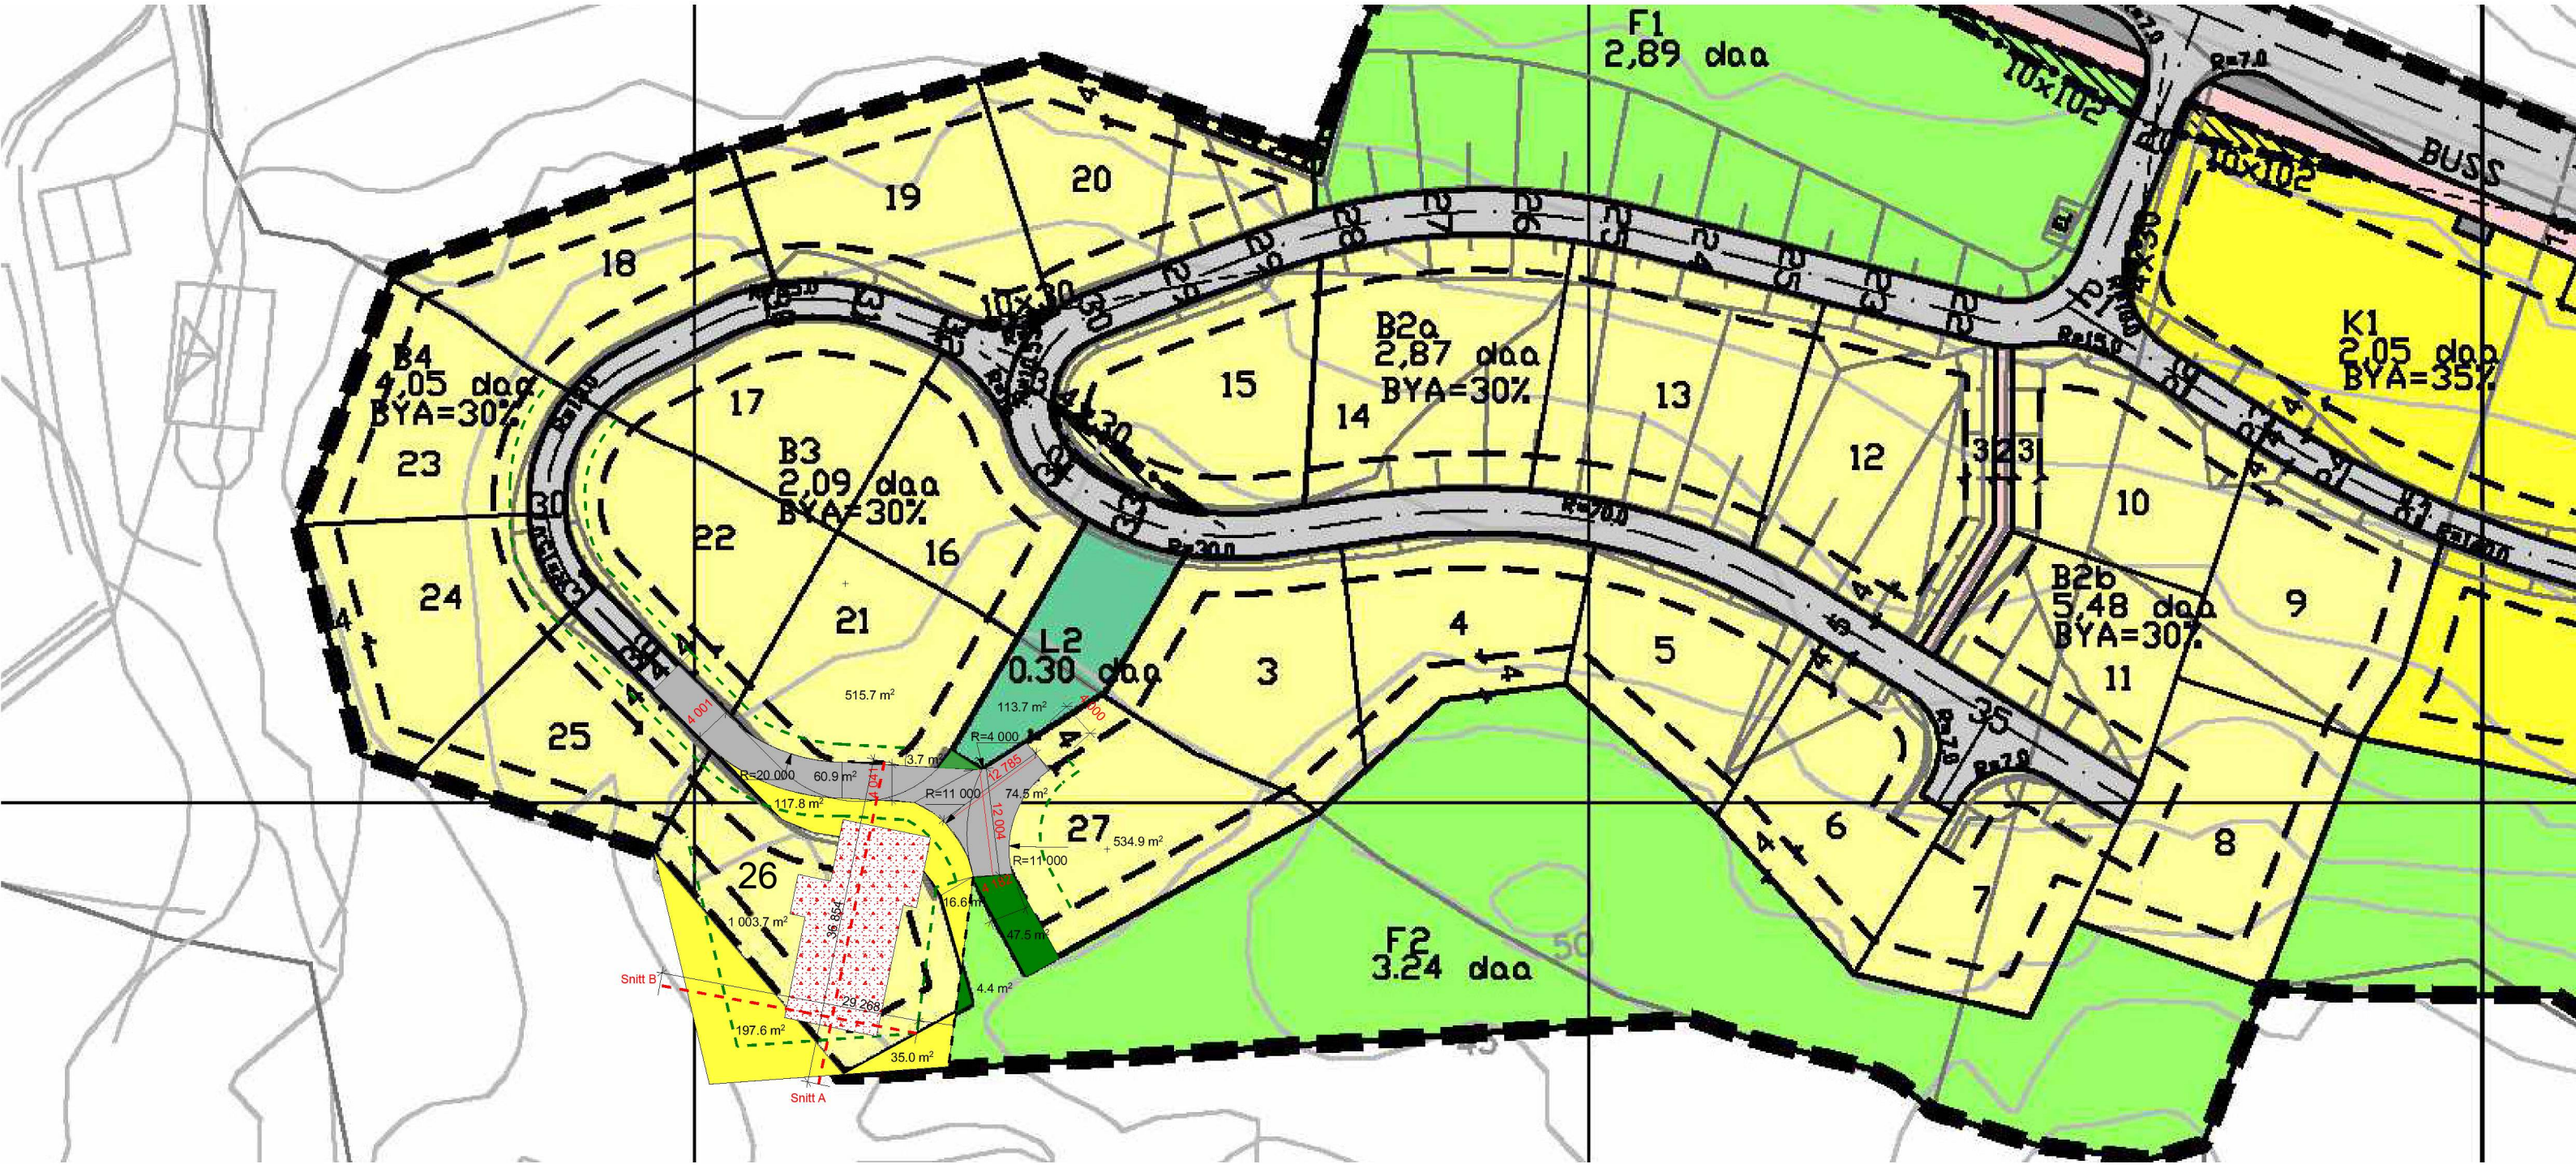ARCHICAD TRIAL VERSION